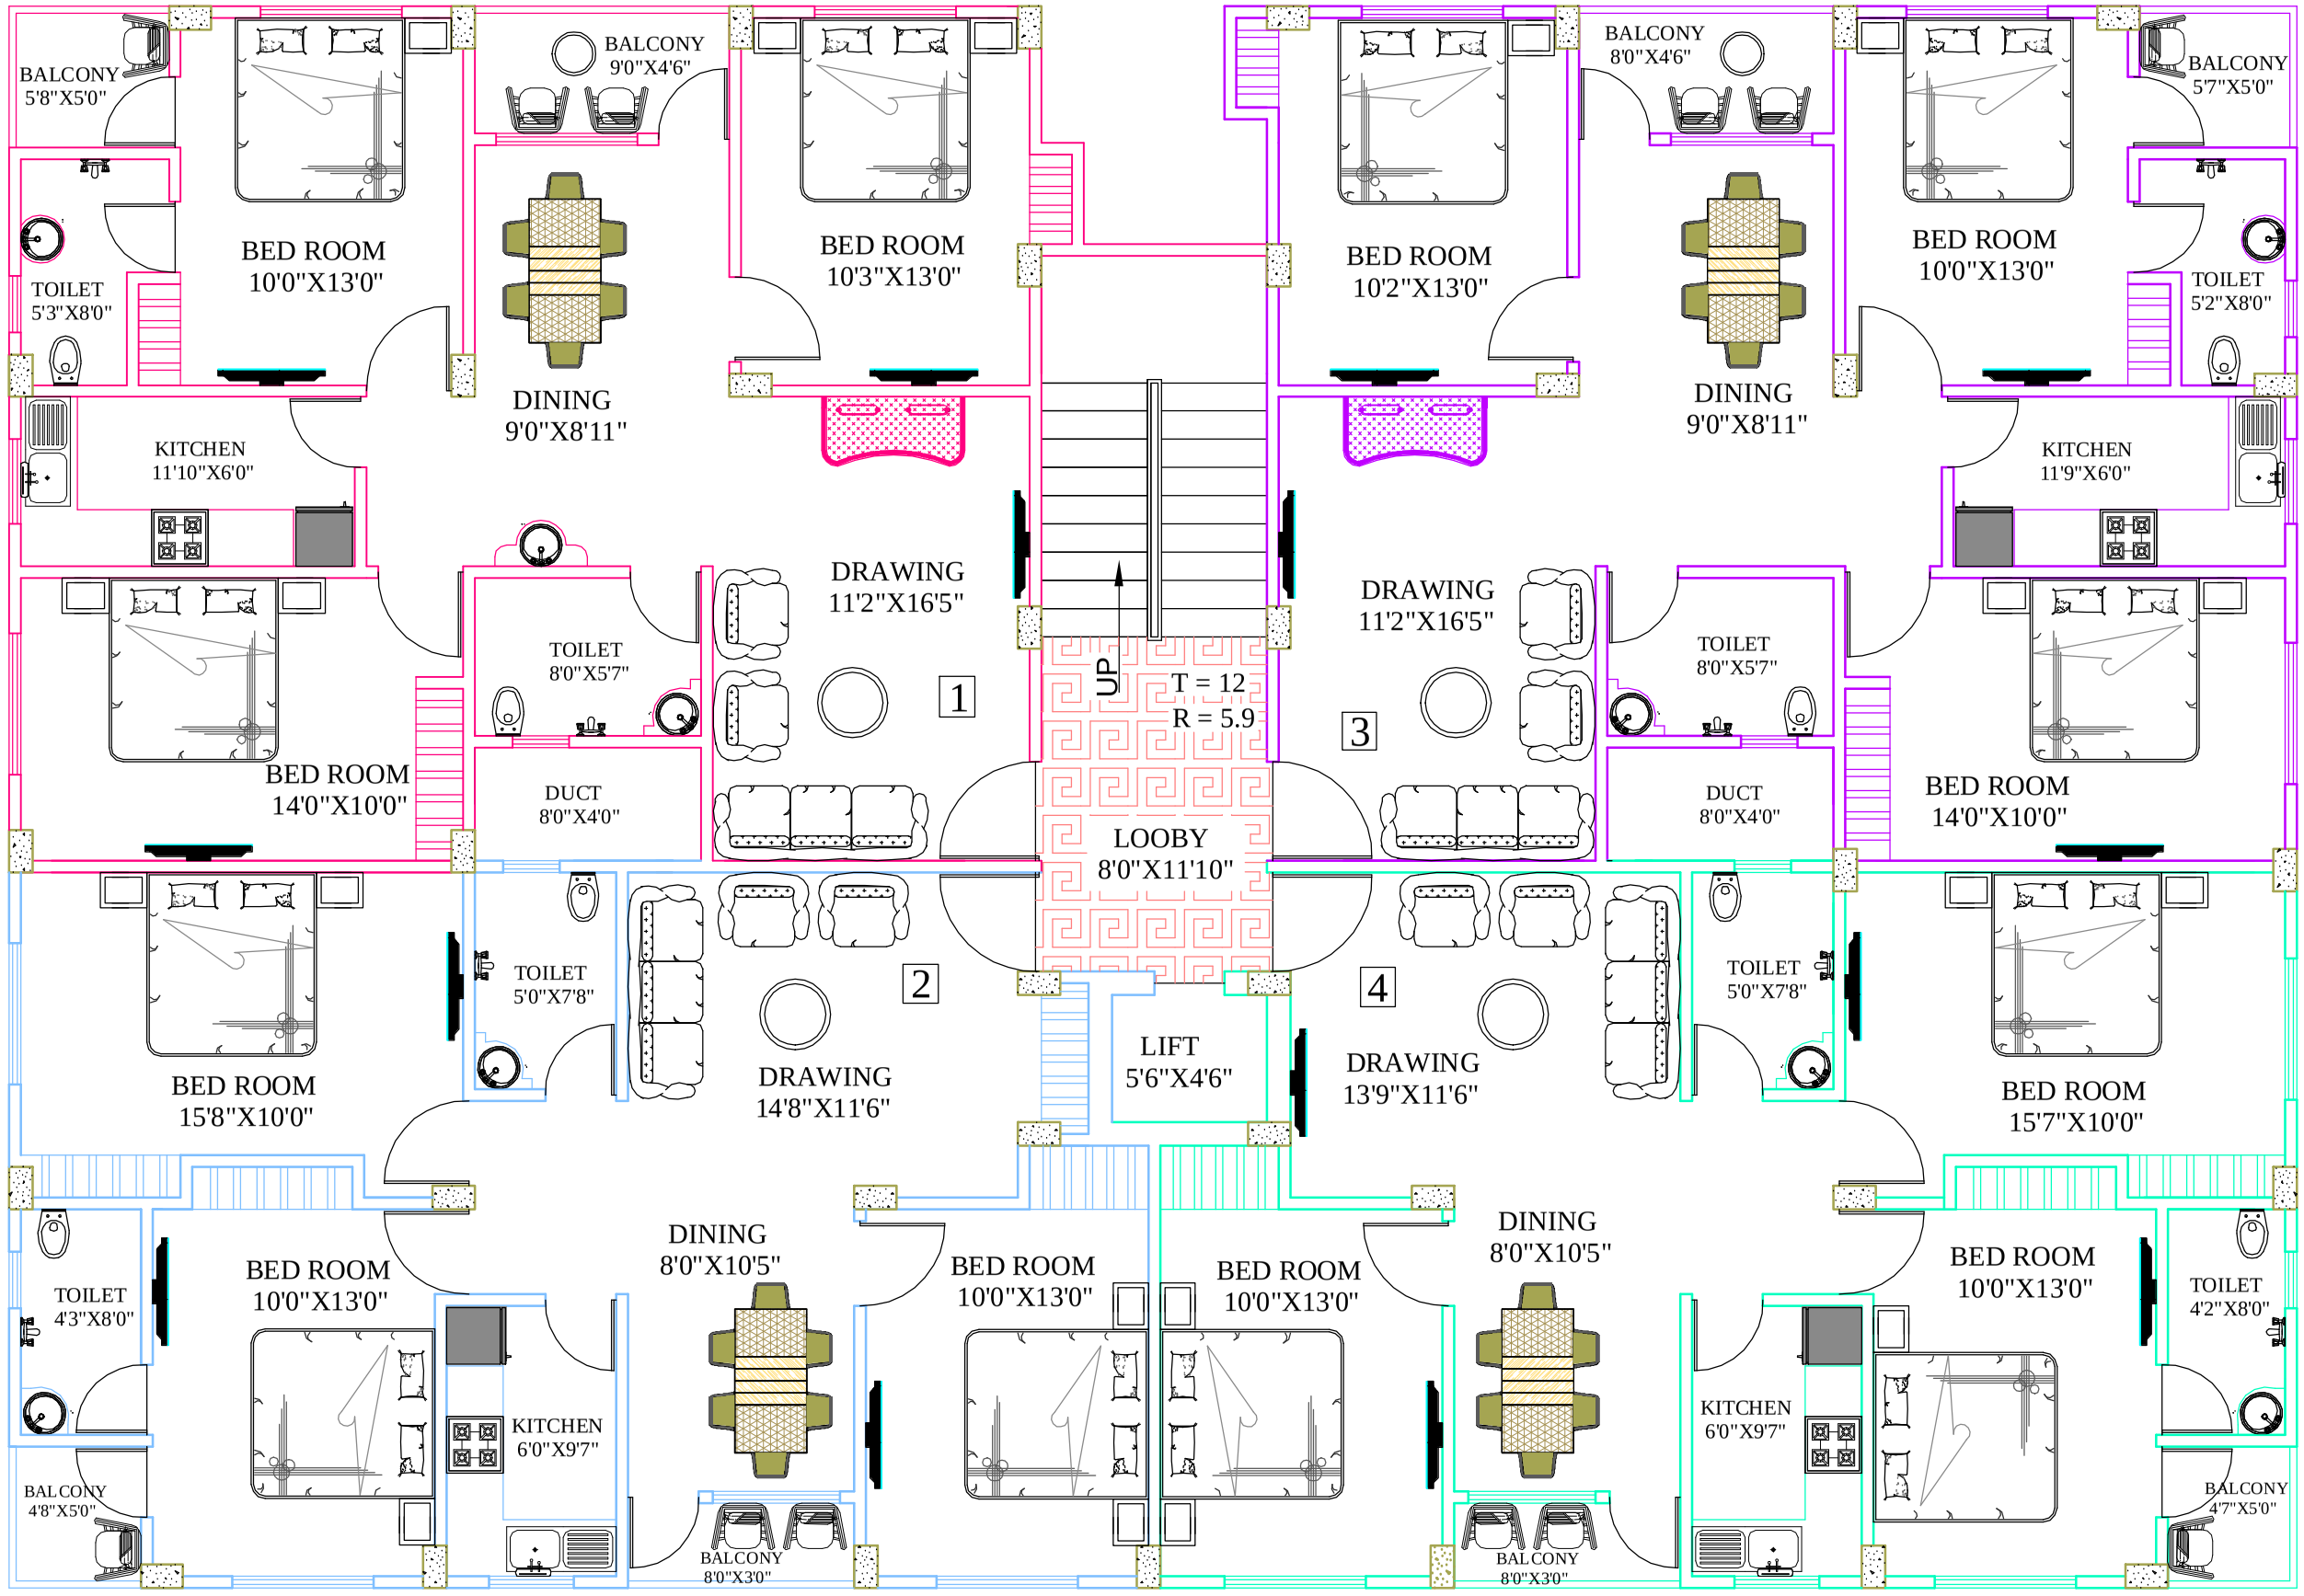

AREA CALCULATION

NO.	DESCRIPTION	S.B.U.AREA
1	3 BED ROOM FLAT	1360 SFT
2	3 BED ROOM FLAT	1265 SFT
3	3 BED ROOM FLAT	1355 SFT
4	3 BED ROOM FLAT	1245 SFT

PROJECT:-

MATESHWARI COMPEX

AT-SHEIKHPURA,PATNA

DEVELOPER :-

MAATESHWARI CONSTRUCTIO

SHEET T.

1st to 3rd FLOOR BOOKING PLAN

DRN.

NORTH:-

CONS :-

A. R. A S S O C I A T E S

(ARCHITECT, ENG.,& ALLD.,CONSULTAN

1ST FLOOR G.P MARKET .OPP

KAILASH NIWAS,BHIKANA PAHARI MO

PATNA -4 (PH NO.-3297059)