AREA CALCULATION		
NO.	DESCRIPTION	S.B.U.AREA
(1)	SHOP	370
(2)	SHOP	415
(3)	SHOP	575
(4)	SHOP	450
(5)	SHOP	460
(6)	SHOP	510
(7)	SHOP	430
(8)	SHOP	625
(9)	SHOP	430

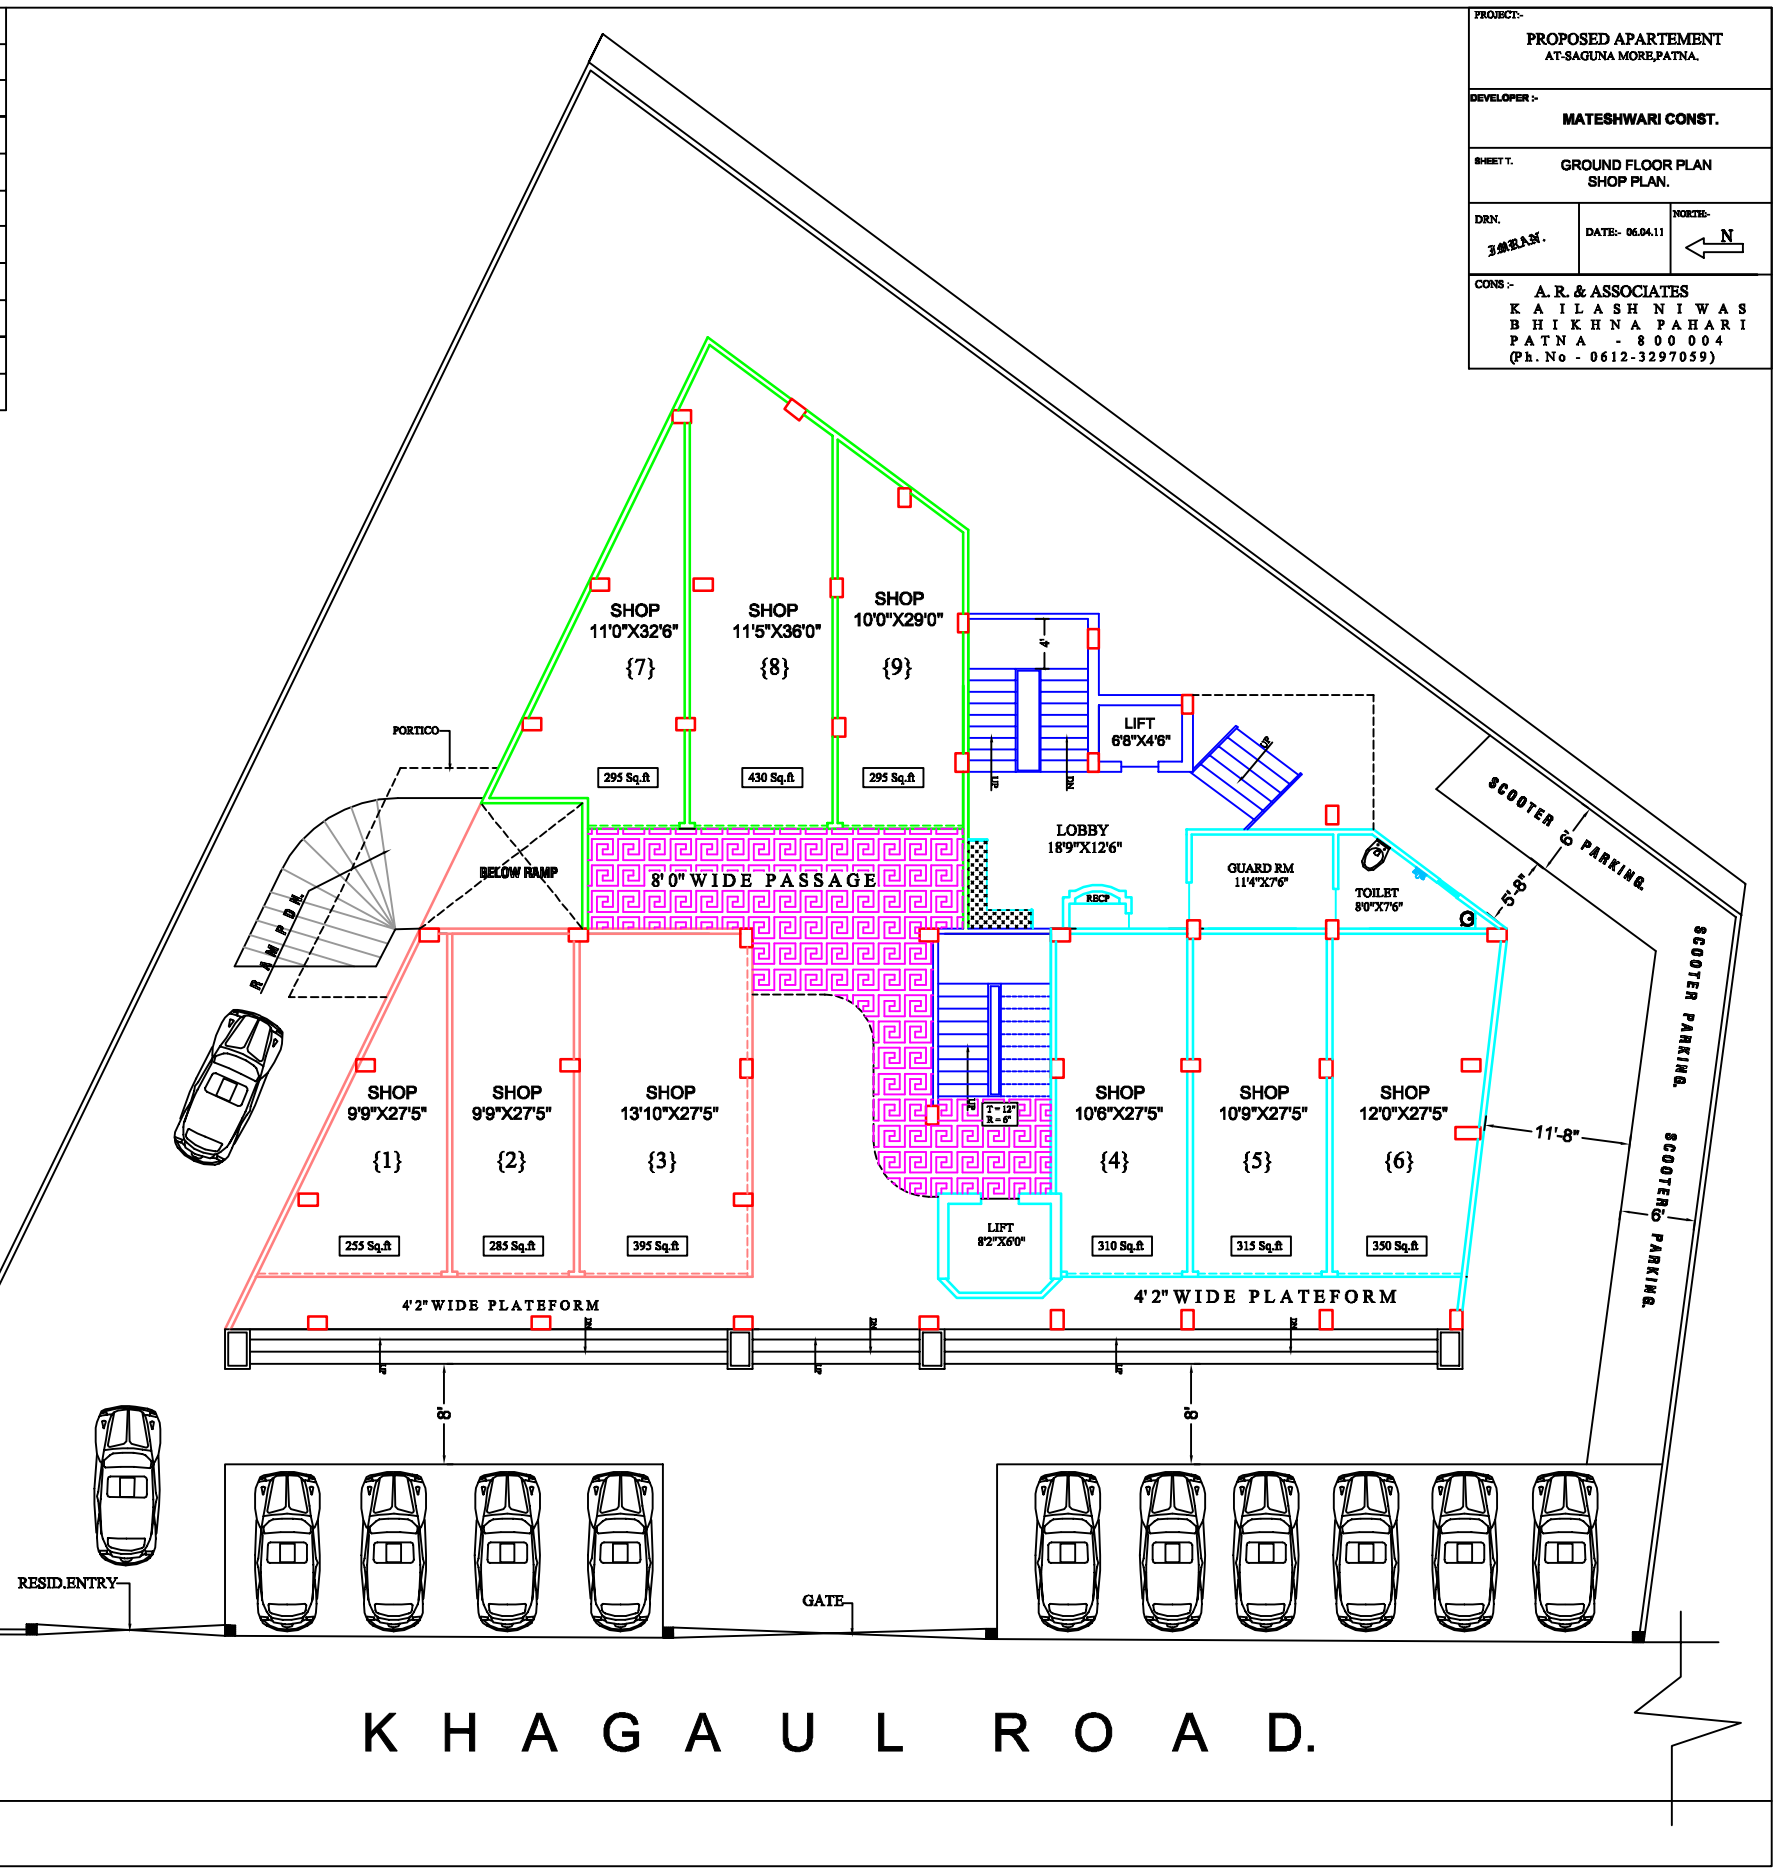

PROJECT:-
PROPOSED APARTEMENT
AT-SAGUNA MORE,PATNA.

DEVELOPER :-
MATESHWARI CONST.

SHEET T.
GROUND FLOOR PLAN
SHOP PLAN.

DRN. IMRAN.

DATE:- 06.04.11

NORTH- N

CONS :-
A. R. & ASSOCIATES
K A I L A S H N I W A S
B H I K H N A P A H A R I
P A T N A - 8 0 0 0 0 4
(Ph. No - 0612-3297059)